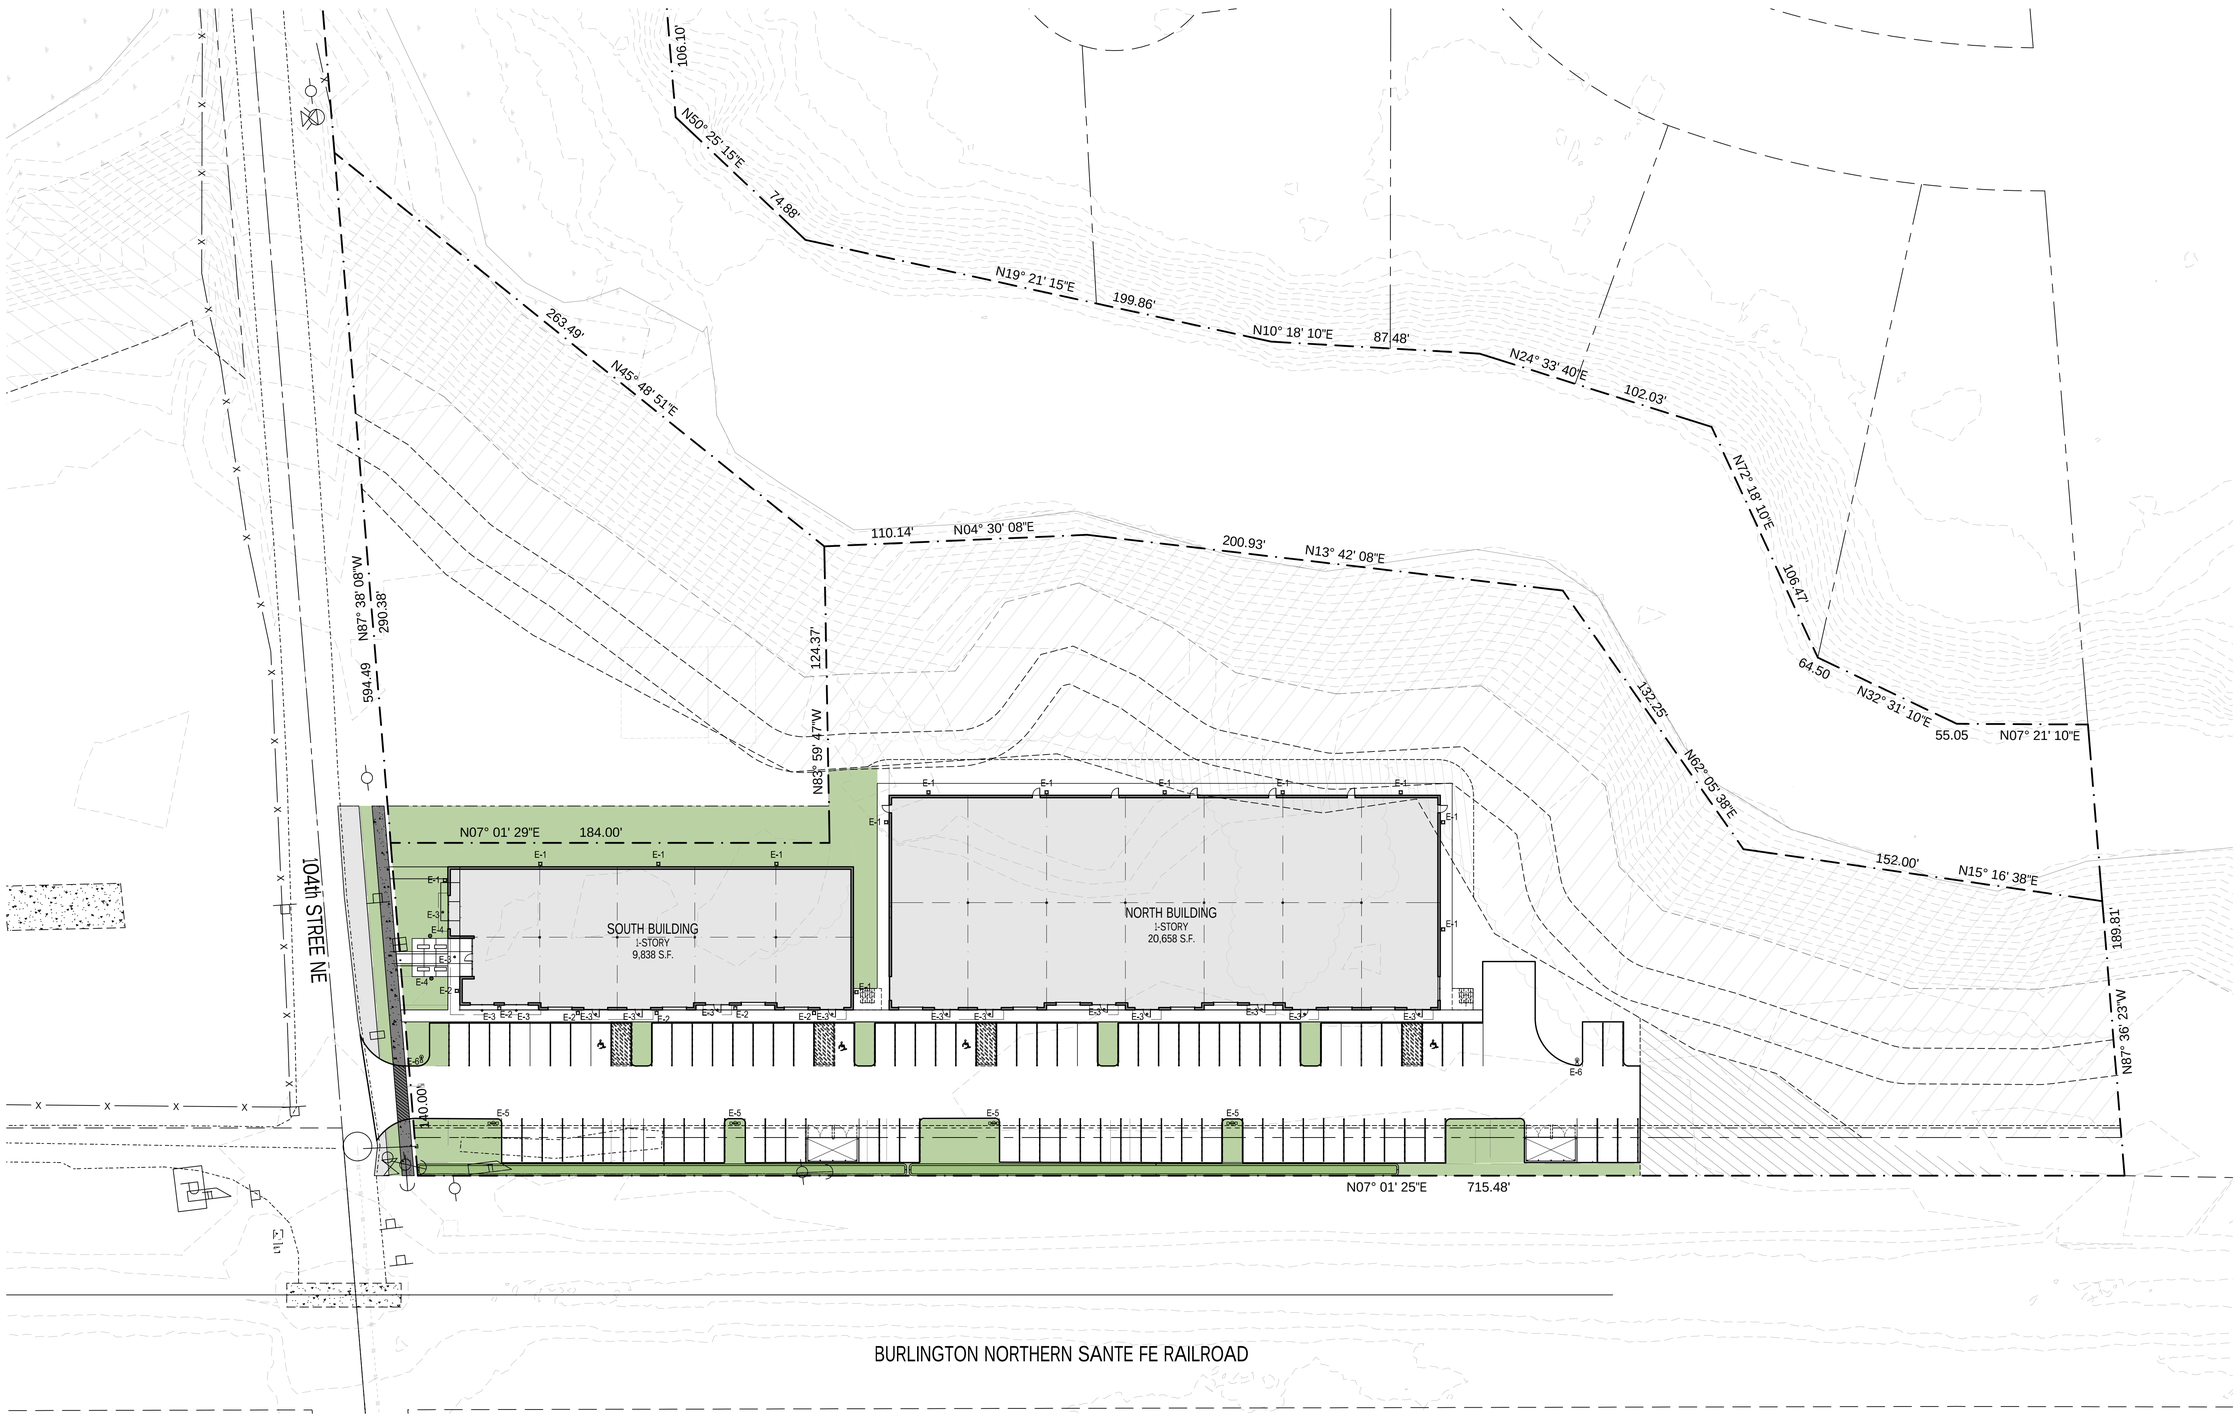

SITE LIGHTING

FIXTURE NO.	DESCRIPTION
E-1	WALL PAK 12' TO 16' A.F.F.
E-2	WALL SCONCES
E-3	CANOPY LIGHTING
E-4	BOLLARDS
E-5	POLES, 15'-0", DUAL HEAD
E-6	POLES, 15'-0", SINGLE HEAD

PROPOSED SITE PLAN

SCALE: 1" = 30'-0"

0 15 30 60 90

no.	revision	date
----	REZONE SUBMITTAL	9/12/22

20-005 job no.
KN drawn
LM checked
9/12/22 date

REGISTERED ARCHITECT 2396 LANCE E. MUELLER STATE OF WASHINGTON

104th STREET REZONE

104th STREET LLC - DELL'S NURSERY

PRELIMINARY SITE PLAN

LANCE MUELLER & ASSOCIATES
ARCHITECTS
130 LAKESIDE • SUITE 250 • SEATTLE, WA 98122 • (206) 325-2553

sheet
A-1

DESIGN REVIEW V

PLOT DATE: 9/14/2022

c:\bldgs\22005_delsnurserys_104th\22-005 p00 site preapp.dwg

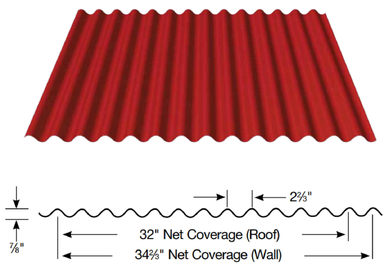

Regal White

NU-WAVE VERTICAL SIDING IN COOL REGAL WHITE

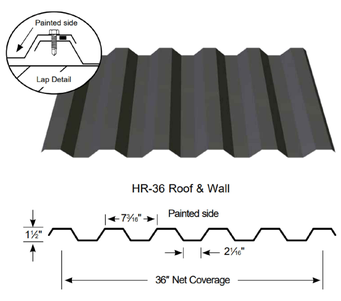

Zinc Gray

Dark Bronze

HR-36 SIDING - VERTICAL DARK BRONZE, HORIZONTAL ZINC GRAY

SPLIT FACE CMU, MUTUAL MATERIALS "CHARCOAL"

FLOOR PLAN - SOUTH BUILDING
SCALE: 3/32" = 1'-0"

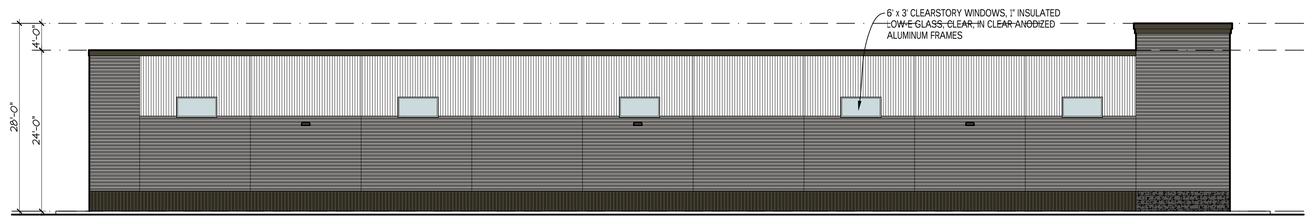

WEST ELEVATION (SOUTH BLDG)
SCALE: 3/32" = 1'-0"

SOUTH ELEVATION (SOUTH BLDG)
SCALE: 3/32" = 1'-0"

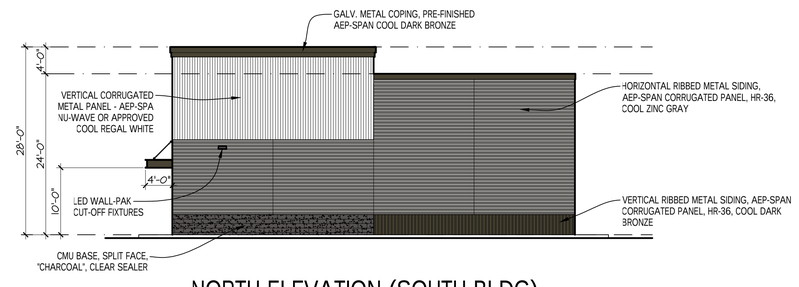

NORTH ELEVATION (SOUTH BLDG)
SCALE: 3/32" = 1'-0"

EAST ELEVATION (SOUTH BLDG)
SCALE: 3/32" = 1'-0"

no.	revision	date
----	REZONE SUBMITTAL	6/13/22

20-005 job no.
KN drawn
LM checked
6/13/22 date

2396 REGISTERED ARCHITECT LANCE R. MUELLER STATE OF WASHINGTON

104th STREET LLC - DELL'S NURSERY

104 th STREET REZONE

LANCE MUELLER & ASSOCIATES
ARCHITECTS
130 LAKESIDE • SUITE 250 • SEATTLE, WA 98122 • (206) 325-2553

SOUTH BUILDING

sheet
A-2

DESIGN REVIEW V4

PLOT DATE: 9/14/2022

c:\dwgs\22\005_delisnursery_104th\22-005 p02 sheets v4.dwg

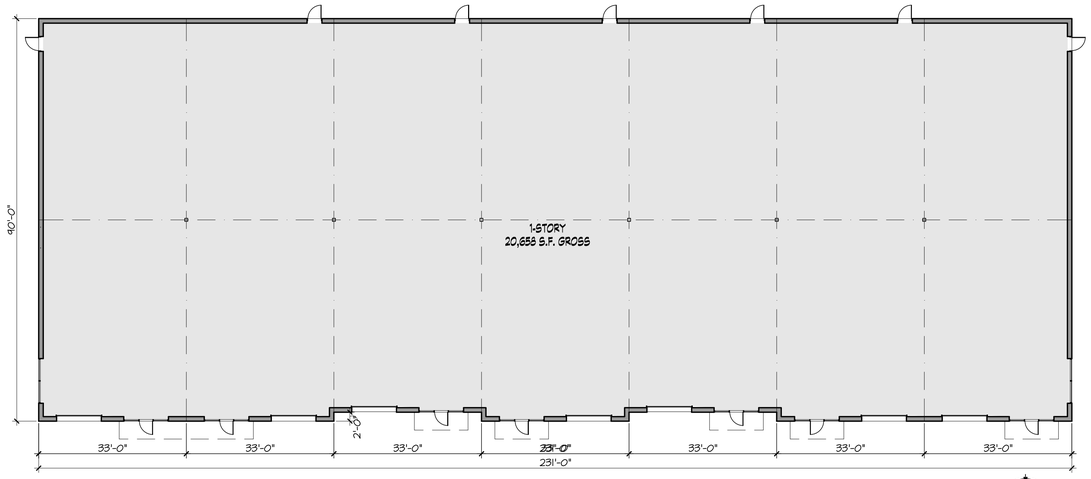

FLOOR PLAN - NORTH BUILDING
SCALE: 1/16" = 1'-0"

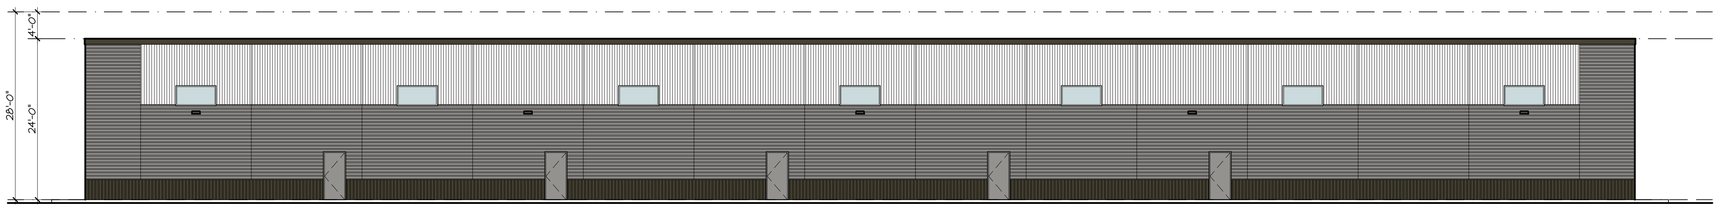

WEST ELEVATION (NORTH BLDG)
SCALE: 3/32" = 1'-0"

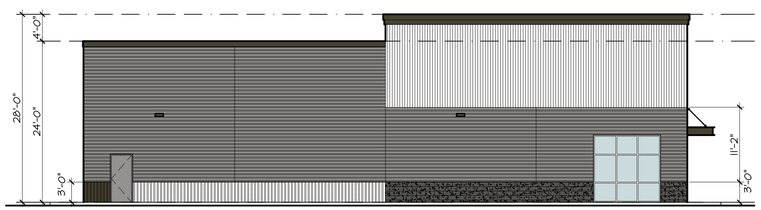

SOUTH ELEVATION (NORTH BLDG)
SCALE: 3/32" = 1'-0"

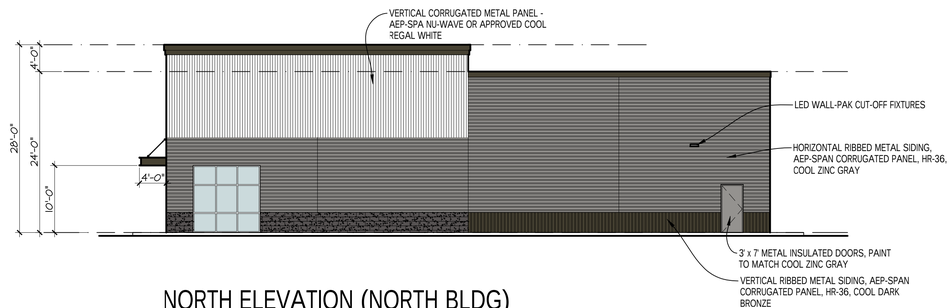

NORTH ELEVATION (NORTH BLDG)
SCALE: 3/32" = 1'-0"

EAST ELEVATION (NORTH BLDG)
SCALE: 3/32" = 1'-0"

no.	revision	date
----	REZONE SUBMITTAL	6/13/22

20-005 job no.
KN drawn
LM checked
6/13/22 date

2396 REGISTERED ARCHITECT LANCE E. MUELLER STATE OF WASHINGTON

104 th STREET REZONE

104th STREET LLC - DELL'S NURSERY

LANCE MUELLER & ASSOCIATES
ARCHITECTS
130 LAKESIDE • SUITE 250 • SEATTLE, WA 98122 • (206) 325-2553

NORTH BUILDING

sheet
A-3

DESIGN REVIEW V4

PLOT DATE: 9/14/2022

c:\dwgs\22005_delisnurserry_104th\s\22-005 p00 sheets v4.dwg

3D VIEW LOOKING NORTH-WEST

3D VIEW LOOKING SOUTH-WEST

BIRD'S EYE VIEW LOOKING NORTH-WEST

BIRD'S EYE VIEW LOOKING SOUTH-WEST

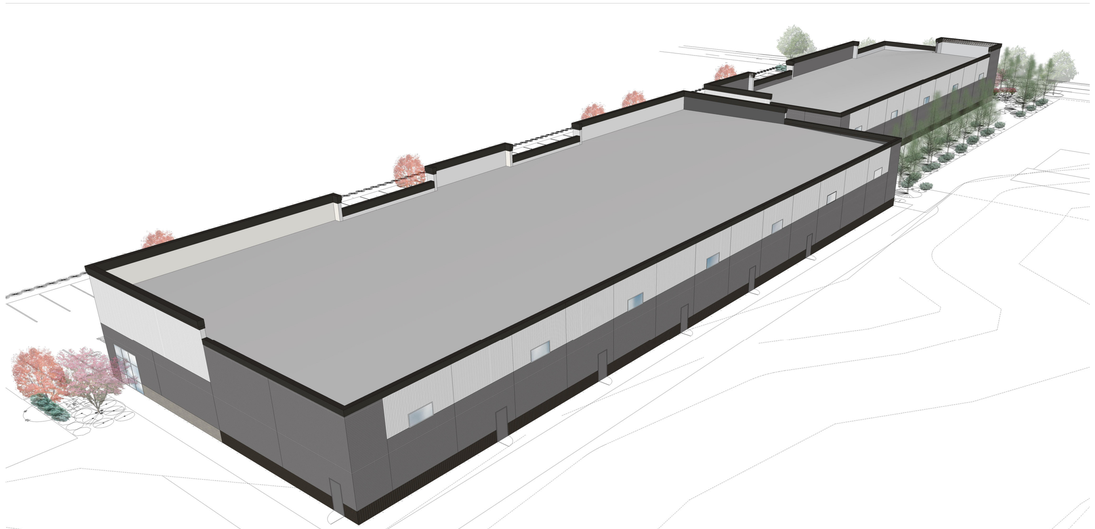

BIRD'S EYE VIEW LOOKING SOUTH-EAST

3D VIEW LOOKING NORTH-EAST

20-005	job no.		
KN	drawn		
LM	checked		
6/13/22	date	----	REZONE SUBMITTAL
		no.	revision
			6/13/22
			date

REGISTERED ARCHITECT 2396 LANCE E. MUELLER STATE OF WASHINGTON

1O4 th STREET REZONE

104th STREET LLC - DELL'S NURSERY

LANCE MUELLER & ASSOCIATES

ARCHITECTS AIA

130 LAKESIDE • SUITE 250 • SEATTLE, WA 98122 • (206) 325-2553

3D RENDERINGS

sheet

A-4

DESIGN REVIEW V4

PLOT DATE: 9/14/2022

c:\Dwgs\22\005_dellsnursery_104ths\22-005 p00 sheets v4.dwg