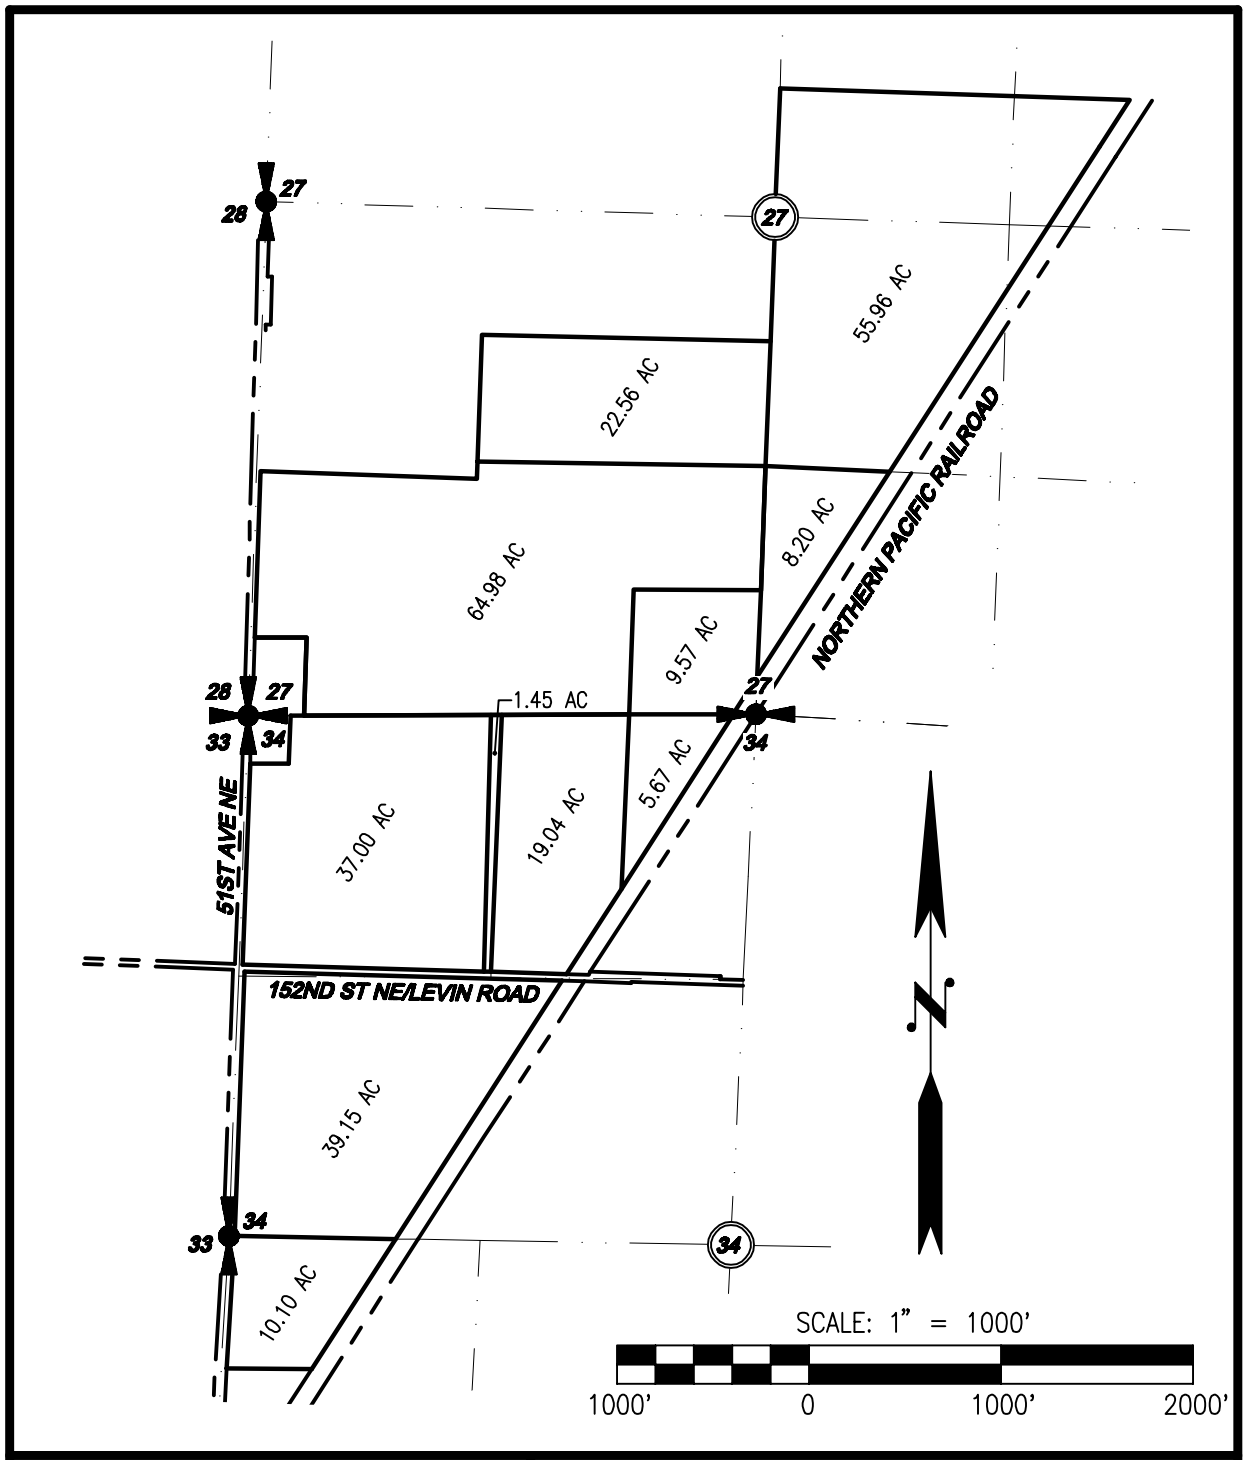

LDC | Surveying Engineering Planning

Woodinville
20210 142nd Avenue NE
Woodinville, WA 98072

Kent
1851 Central Pl S, #101
Kent, WA 98030

T 425.806.1869 *www.LDCcorp.com* F 425.482.2893

CASCADE INDUSTRIAL CENTER

CITY OF MARYSVILLE PROPERTY EXHIBIT

A PORTION OF SEC 27 AND SEC 34, TWN 31 N, RGE 5 E, W.M.,
CITY OF MARYSVILLE, SNOHOMISH COUNTY, WASHINGTON

DRAWN BY:	DATE:	DRAWING FILE NAME:	SCALE:	JOB NUMBER:
NSY	4-8-21	C20-133V-EX	1"=30'	C20-133